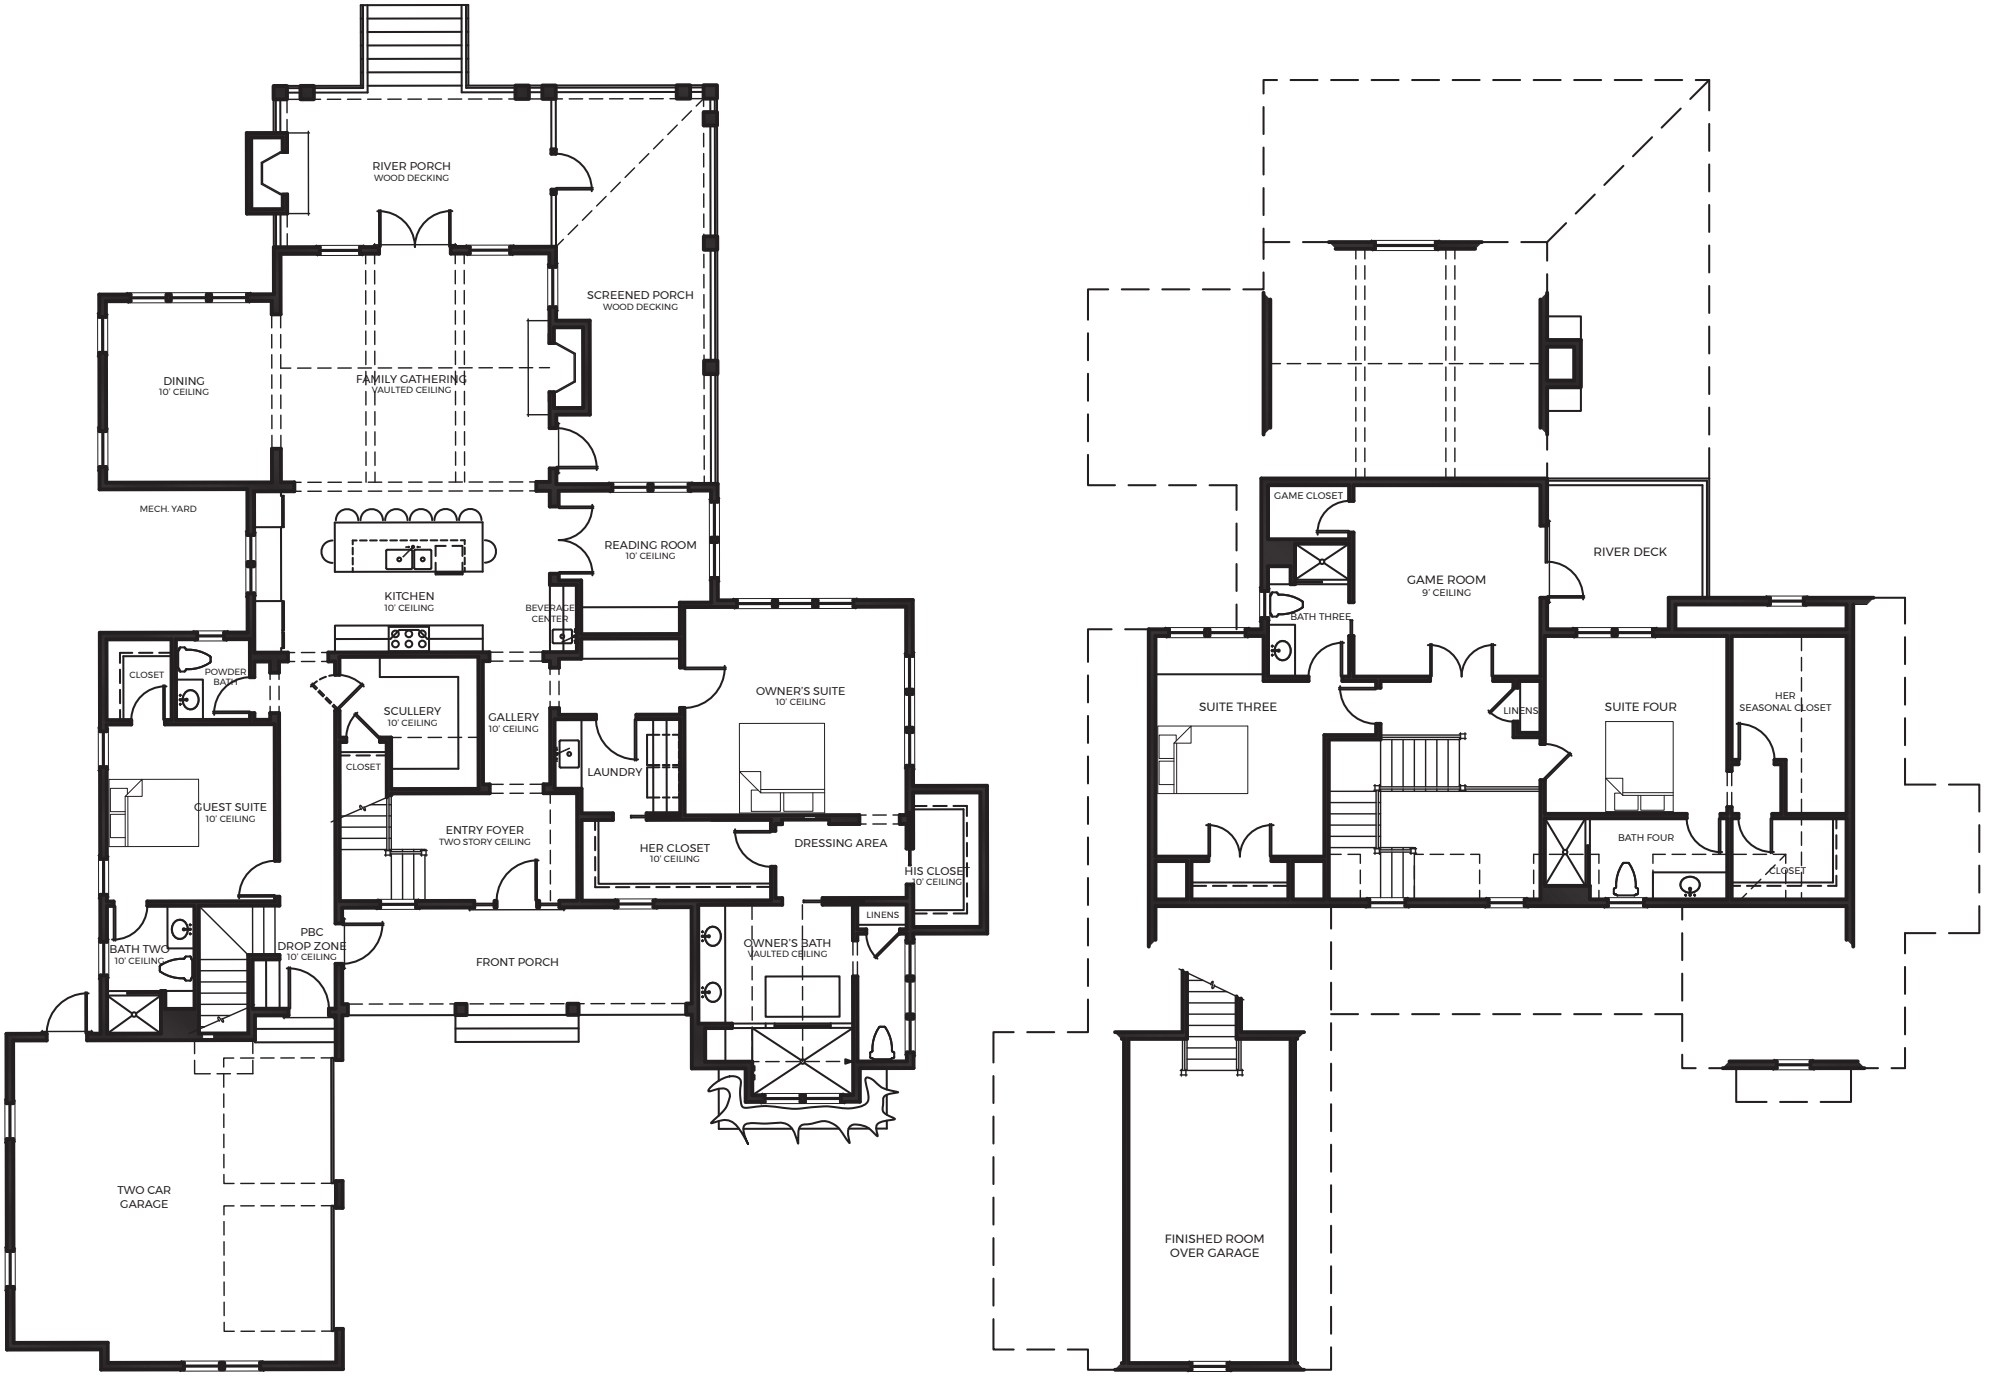
RIVER PORCH
WOOD DECKING
SCREENED PORCH
WOOD DECKING
DINING
10' CEILING
FAMILY GATHERING
VAULTED CEILING
MECH. YARD
READING ROOM
10' CEILING
KITCHEN
10' CEILING
BEVERAGE CENTER
CLOSET
POWDER BATH
SCULLERY
10' CEILING
GALLERY
10' CEILING
OWNER'S SUITE
10' CEILING
CLOSET
LAUNDRY
GUEST SUITE
10' CEILING
ENTRY FOYER
TWO STORY CEILING
HER CLOSET
10' CEILING
DRESSING AREA
HIS CLOSET
10' CEILING
LINENS
BATH TWO
10' CEILING
PBC
DROP ZONE
10' CEILING
FRONT PORCH
OWNER'S BATH
VAULTED CEILING
TWO CAR
GARAGE
GAME CLOSET
GAME ROOM
9' CEILING
RIVER DECK
BATH THREE
SUITE THREE
LINENS
SUITE FOUR
HER
SEASONAL CLOSET
BATH FOUR
CLOSET
FINISHED ROOM
OVER GARAGE